PRODUCED BY AN AUTODESK EDUCATIONAL PRODUCT

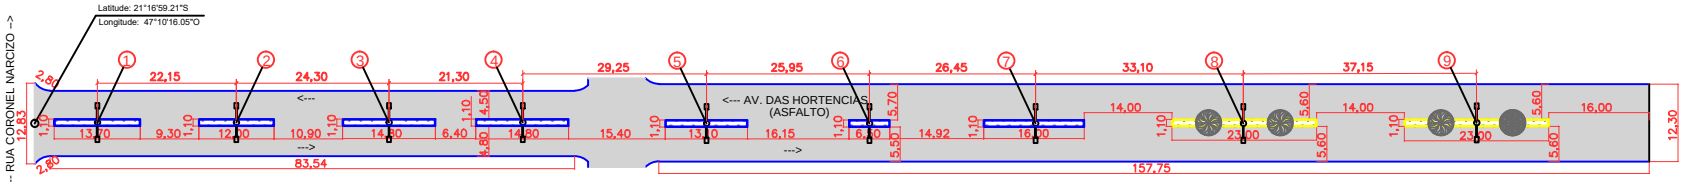

PLANTA BAIXA

ESC: 1/1000

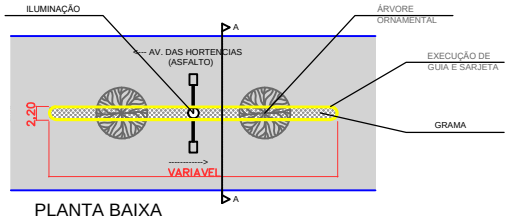

PLANTA BAIXA

(SITUAÇÃO ACIMA SE REPETE NOS CANTEIROS 8 E 9)

ESC: 1/500

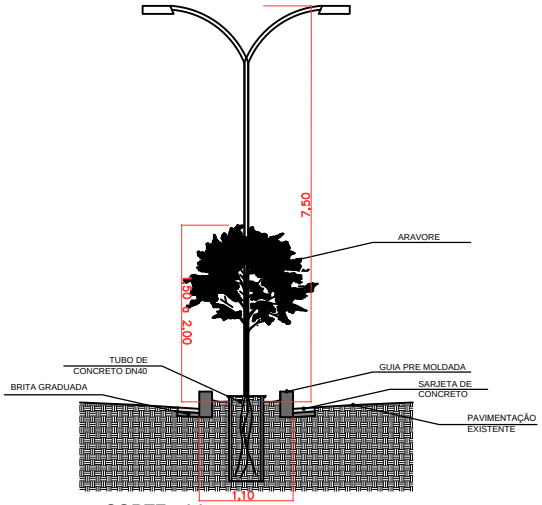

CORTE - AA

(SITUAÇÃO ACIMA SE REPETE NOS CANTEIROS 8 E 9)

ESC: SEM

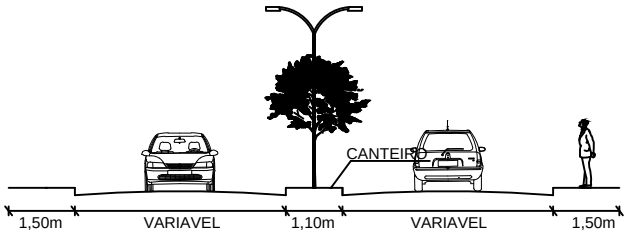

PERFIL TRANSVERSAL

SEM ESCALA

LEGENDA

- Area pavimentada
- Guias e Sarjetas existentes
- Guias e Sarjetas a serem executdas
- Poste com 2 lum. de LED
- ÁRVORE ORNAMENTAL TIPO QUARESMEIRA
- Grama Batatais

APROVADO.
Prefeitura Municipal de Cássia dos Coqueiros/SP.
CNPJ 44.229.805/0001-87
SETOR DE ENGENHARIA - DATA: 05 / MAIO / 2022

EURÍPEDES JORGE DA ROCHA FILHO
PREFEITO MUNICIPAL

AUTOR PROJETO: ARQ.GABRIEL R. V. SILVA
CAU. A99642-4

obra: INFRAESTRUTURA URBANA, VISANDO A REVITALIZAÇÃO DA AVENIDA DAS HORTÊNCIAS, DO MINI CANTEIRO, BEM COMO ILUMINAÇÃO NO LOCAL

local: AVENIDA DAS HORTENCIAS
esc: SEM

data: 04 de maio de 2022

desenho: VARIAVEIS | folha: 01/02

PRODUCED BY AN AUTODESK EDUCATIONAL PRODUCT
PRODUCED BY AN AUTODESK EDUCATIONAL PRODUCT
PRODUCED BY AN AUTODESK EDUCATIONAL PRODUCT

PRODUCED BY AN AUTODESK EDUCATIONAL PRODUCT

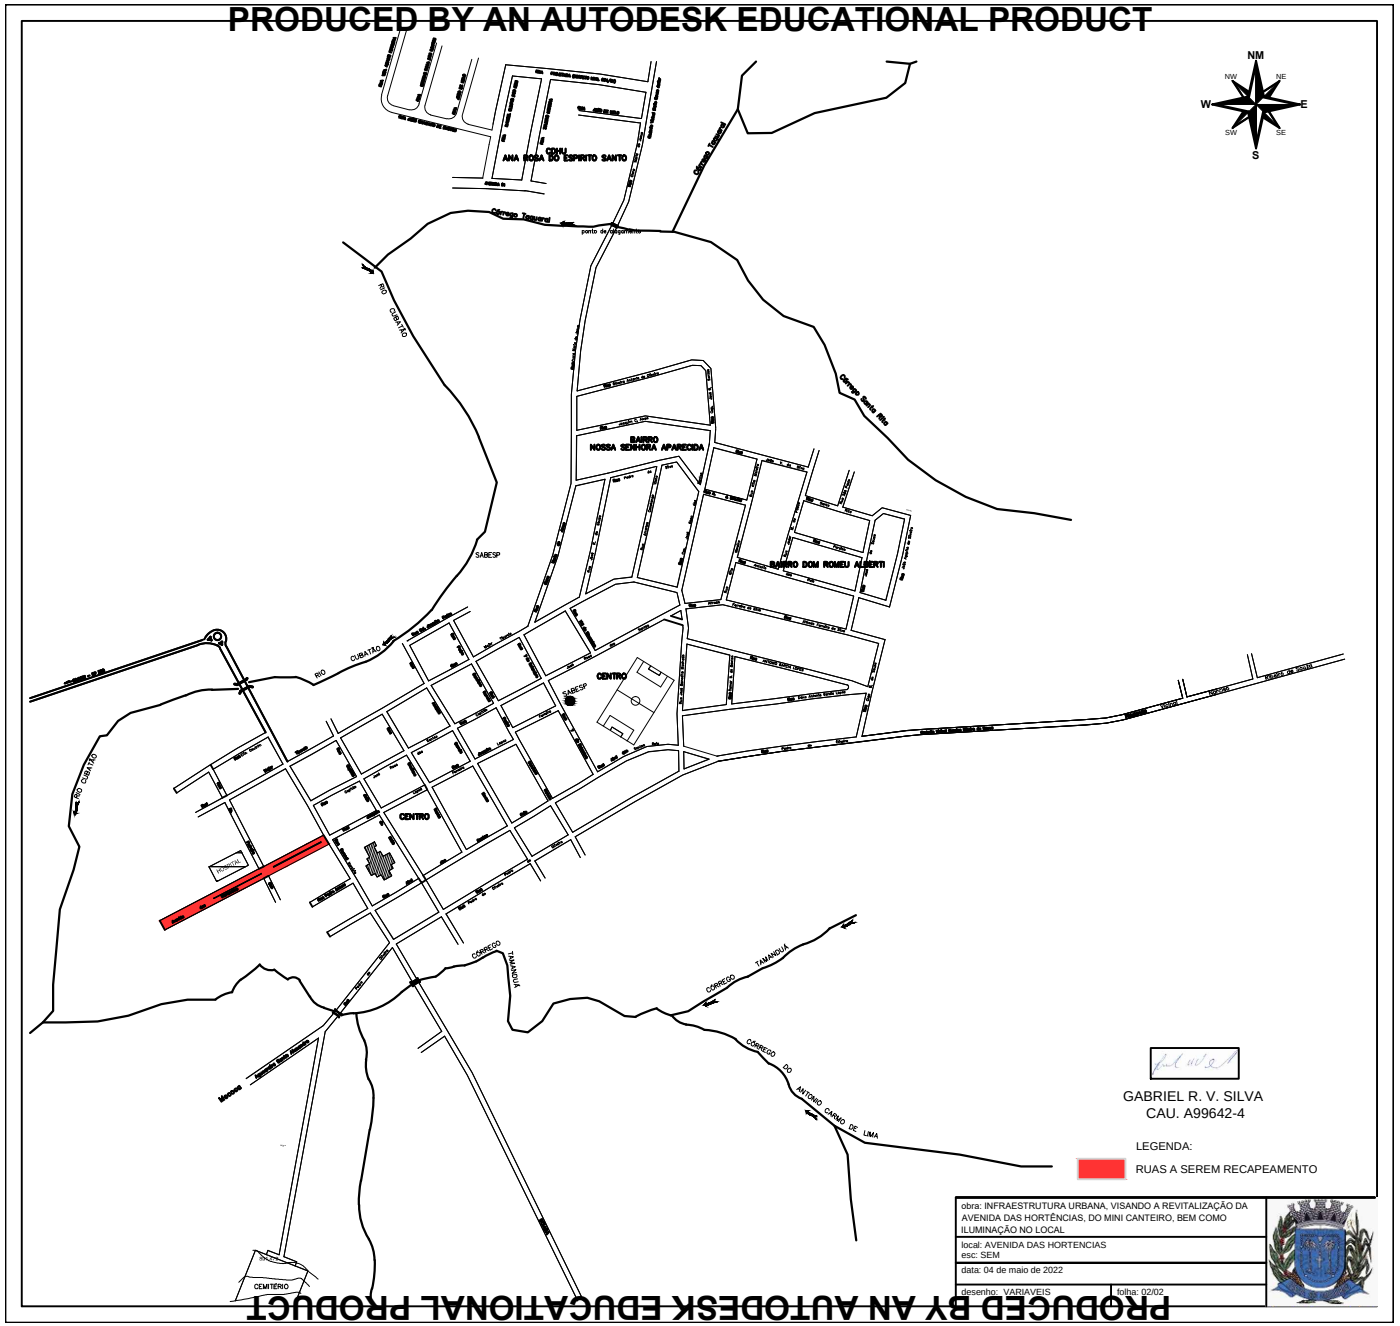

PRODUCED BY AN AUTODESK EDUCATIONAL PRODUCT

PRODUCED BY AN AUTODESK EDUCATIONAL PRODUCT